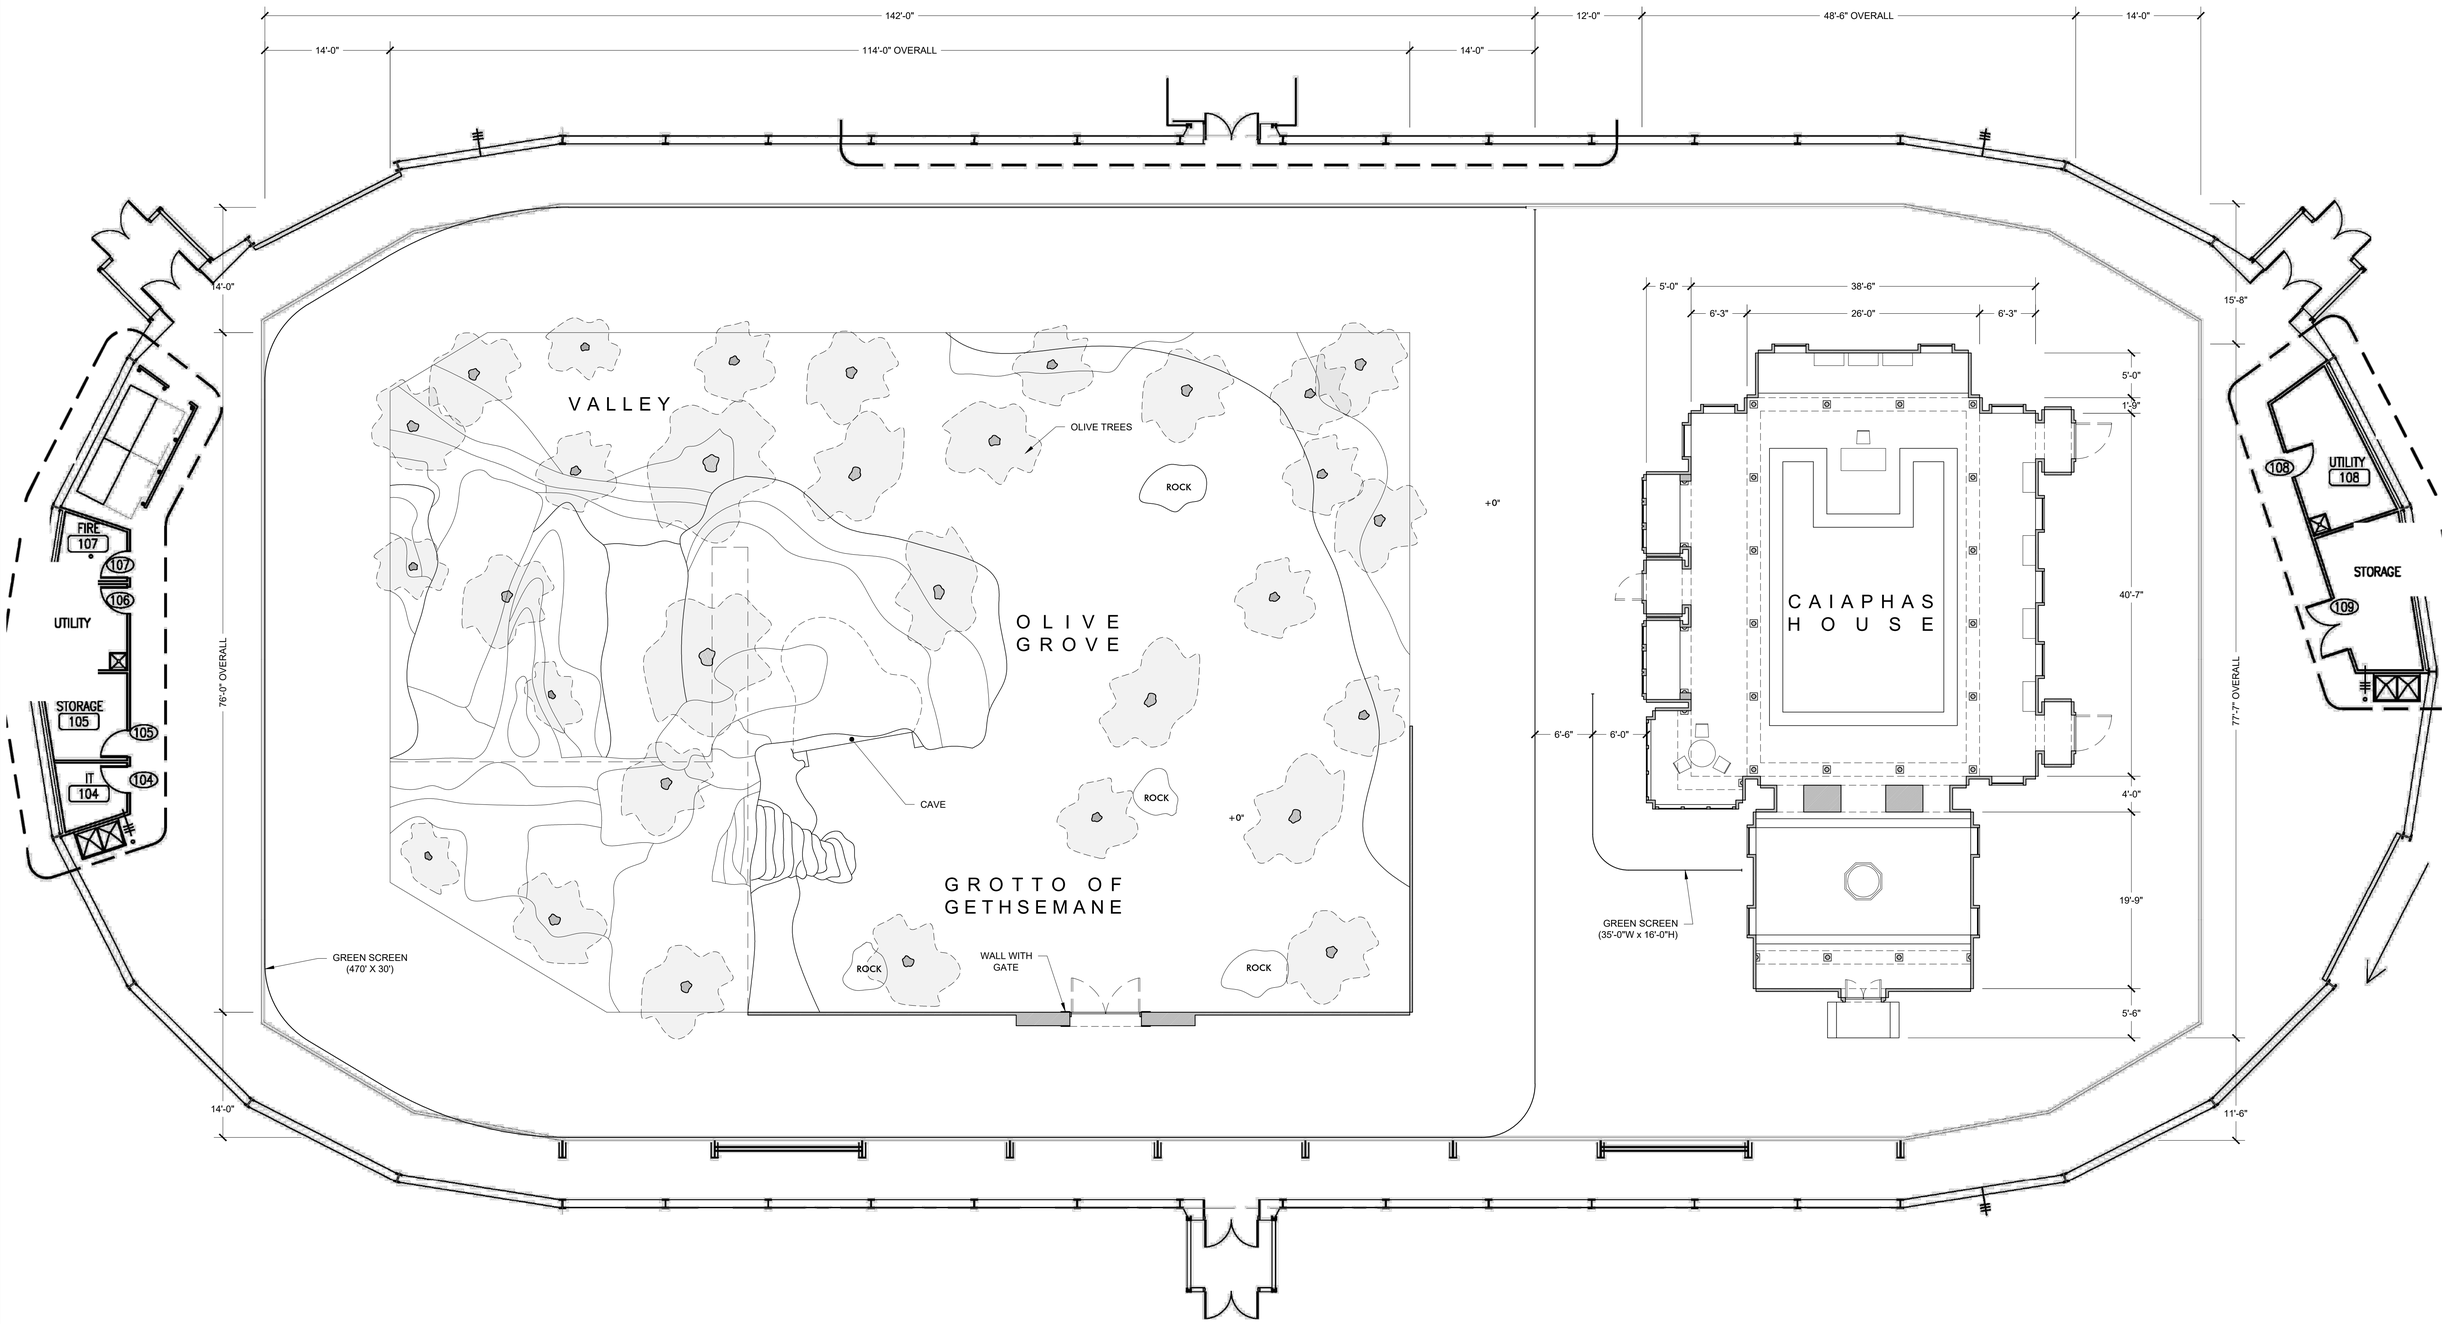

1 STAGE #2 - SPOTTING PLAN
SCALE: 1/8" = 1'-0"

PRELIM
22 FEB 2022

PRELIM

SHEET # : 2 / 2

PRODUCTION DESIGNER: JAMES CUNNINGHAM
SET DECORATOR:
ART DIRECTOR: RYAN PALMER

REV 1 :
REV 2 :
DRAWN BY : K. JUDGE
SET # :
SCALE: 1/8" = 1'- 0"
CREATED: 2-22-2024

SET NAME: SOUND STAGE # 2
SPOTTING PLAN
LOCATION:

EPISODE # 501

THE CHOSEN